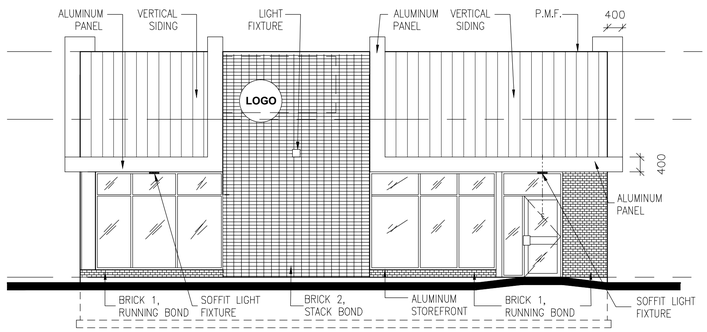

1 / A3 NORTH ELEVATION
1:75

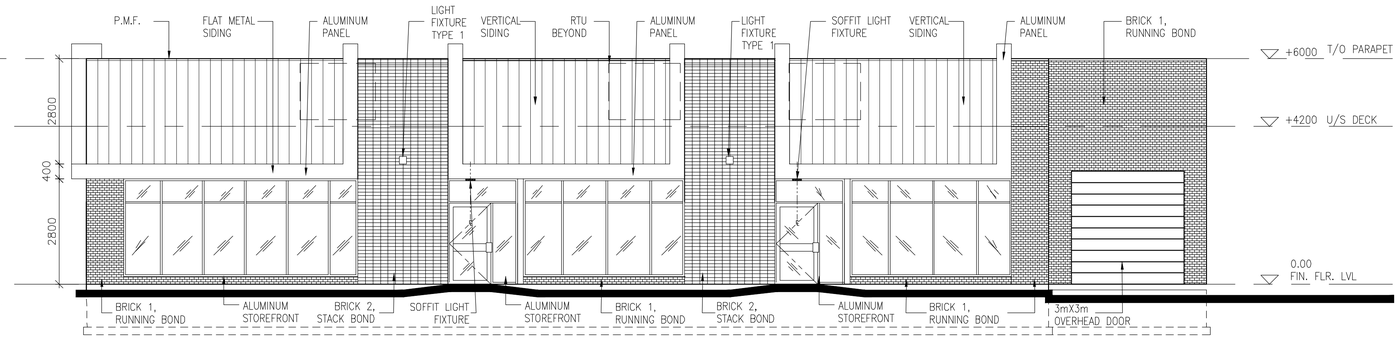

2 / A3 WEST ELEVATION
1:75

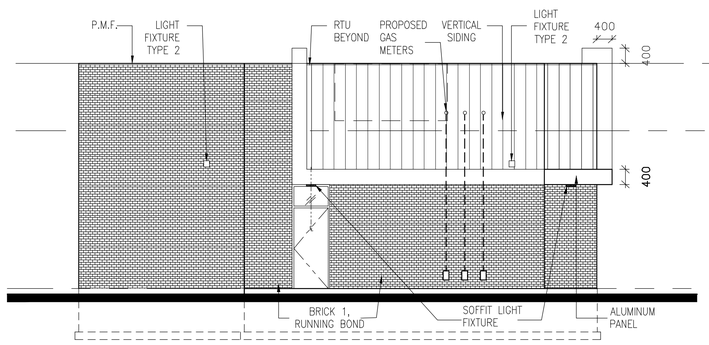

3 / A3 SOUTH ELEVATION
1:75

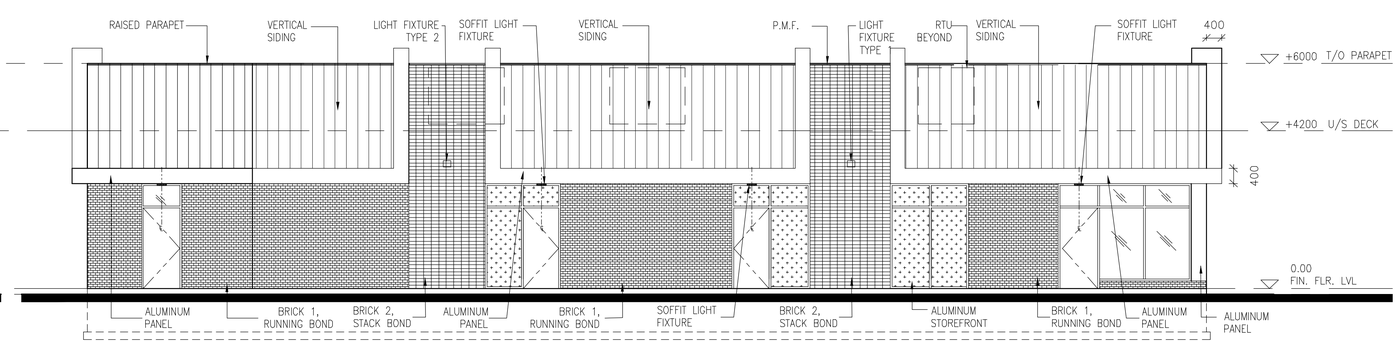

4 / A3 EAST ELEVATION
1:75

LEGEND

- CLEAR (VISION) GLASS
- SPANDREL PANEL
- HORIZONTAL SIDING
- VERTICAL SIDING, 300MM WIDE
- BRICK 1
- BRICK 2
- P.M.F. PRE FINISHED METAL FLASHING

DATE	REVISIONS
MARCH 25,2020	ISSUED FOR SPA 2ND SUBMISSION (SP 19-70 W3)
APRIL 17, 2019	ISSUED FOR SITE PLAN APPROVAL (SP 19-70 W3)

PROPOSED RESTAURANTS
PART OF LOT 8 CONCESSION 2
1030 CANADIAN PLACE
MISSISSAUGA, ON

F-F CONSTRUCTION CO. LIMITED
1135 CRESTLAWN DR., UNIT 'H3'
MISSISSAUGA, ONTARIO L4W 1A7
TEL: 905-624-2389 FAX: 905-624-1036

DRAWING
(SP 19-70 W3)
PROPOSED ELEVATIONS

ONTARIO ASSOCIATION OF ARCHITECTS
ROBERT F. FERKUL
LICENCE
4695

TRUE NORTH
DWG. NORTH
JOB NO. 0011
SCALE 1:75
DATE MARCH 2016
PRINTED

MOFFET & DUNCAN architects inc.
5052 DUNDAS ST. WEST
ISLINGTON, ONT. M9A 1B9
TEL: (416) 239-2775
FAX: (416) 239-6729
EMAIL: mdarch@mdarch.ca

DWG. NO. **A3**